


NEW RIVER COMPANY. FILTERING BEDS AT THE GREEN LANES STATION, STOKE-NEWINGTON. WILLIAM MILNE & JAMES MUIR, ENGINEERS.

GENERAL PLAN OF FILTERS.
 FIG. 1.

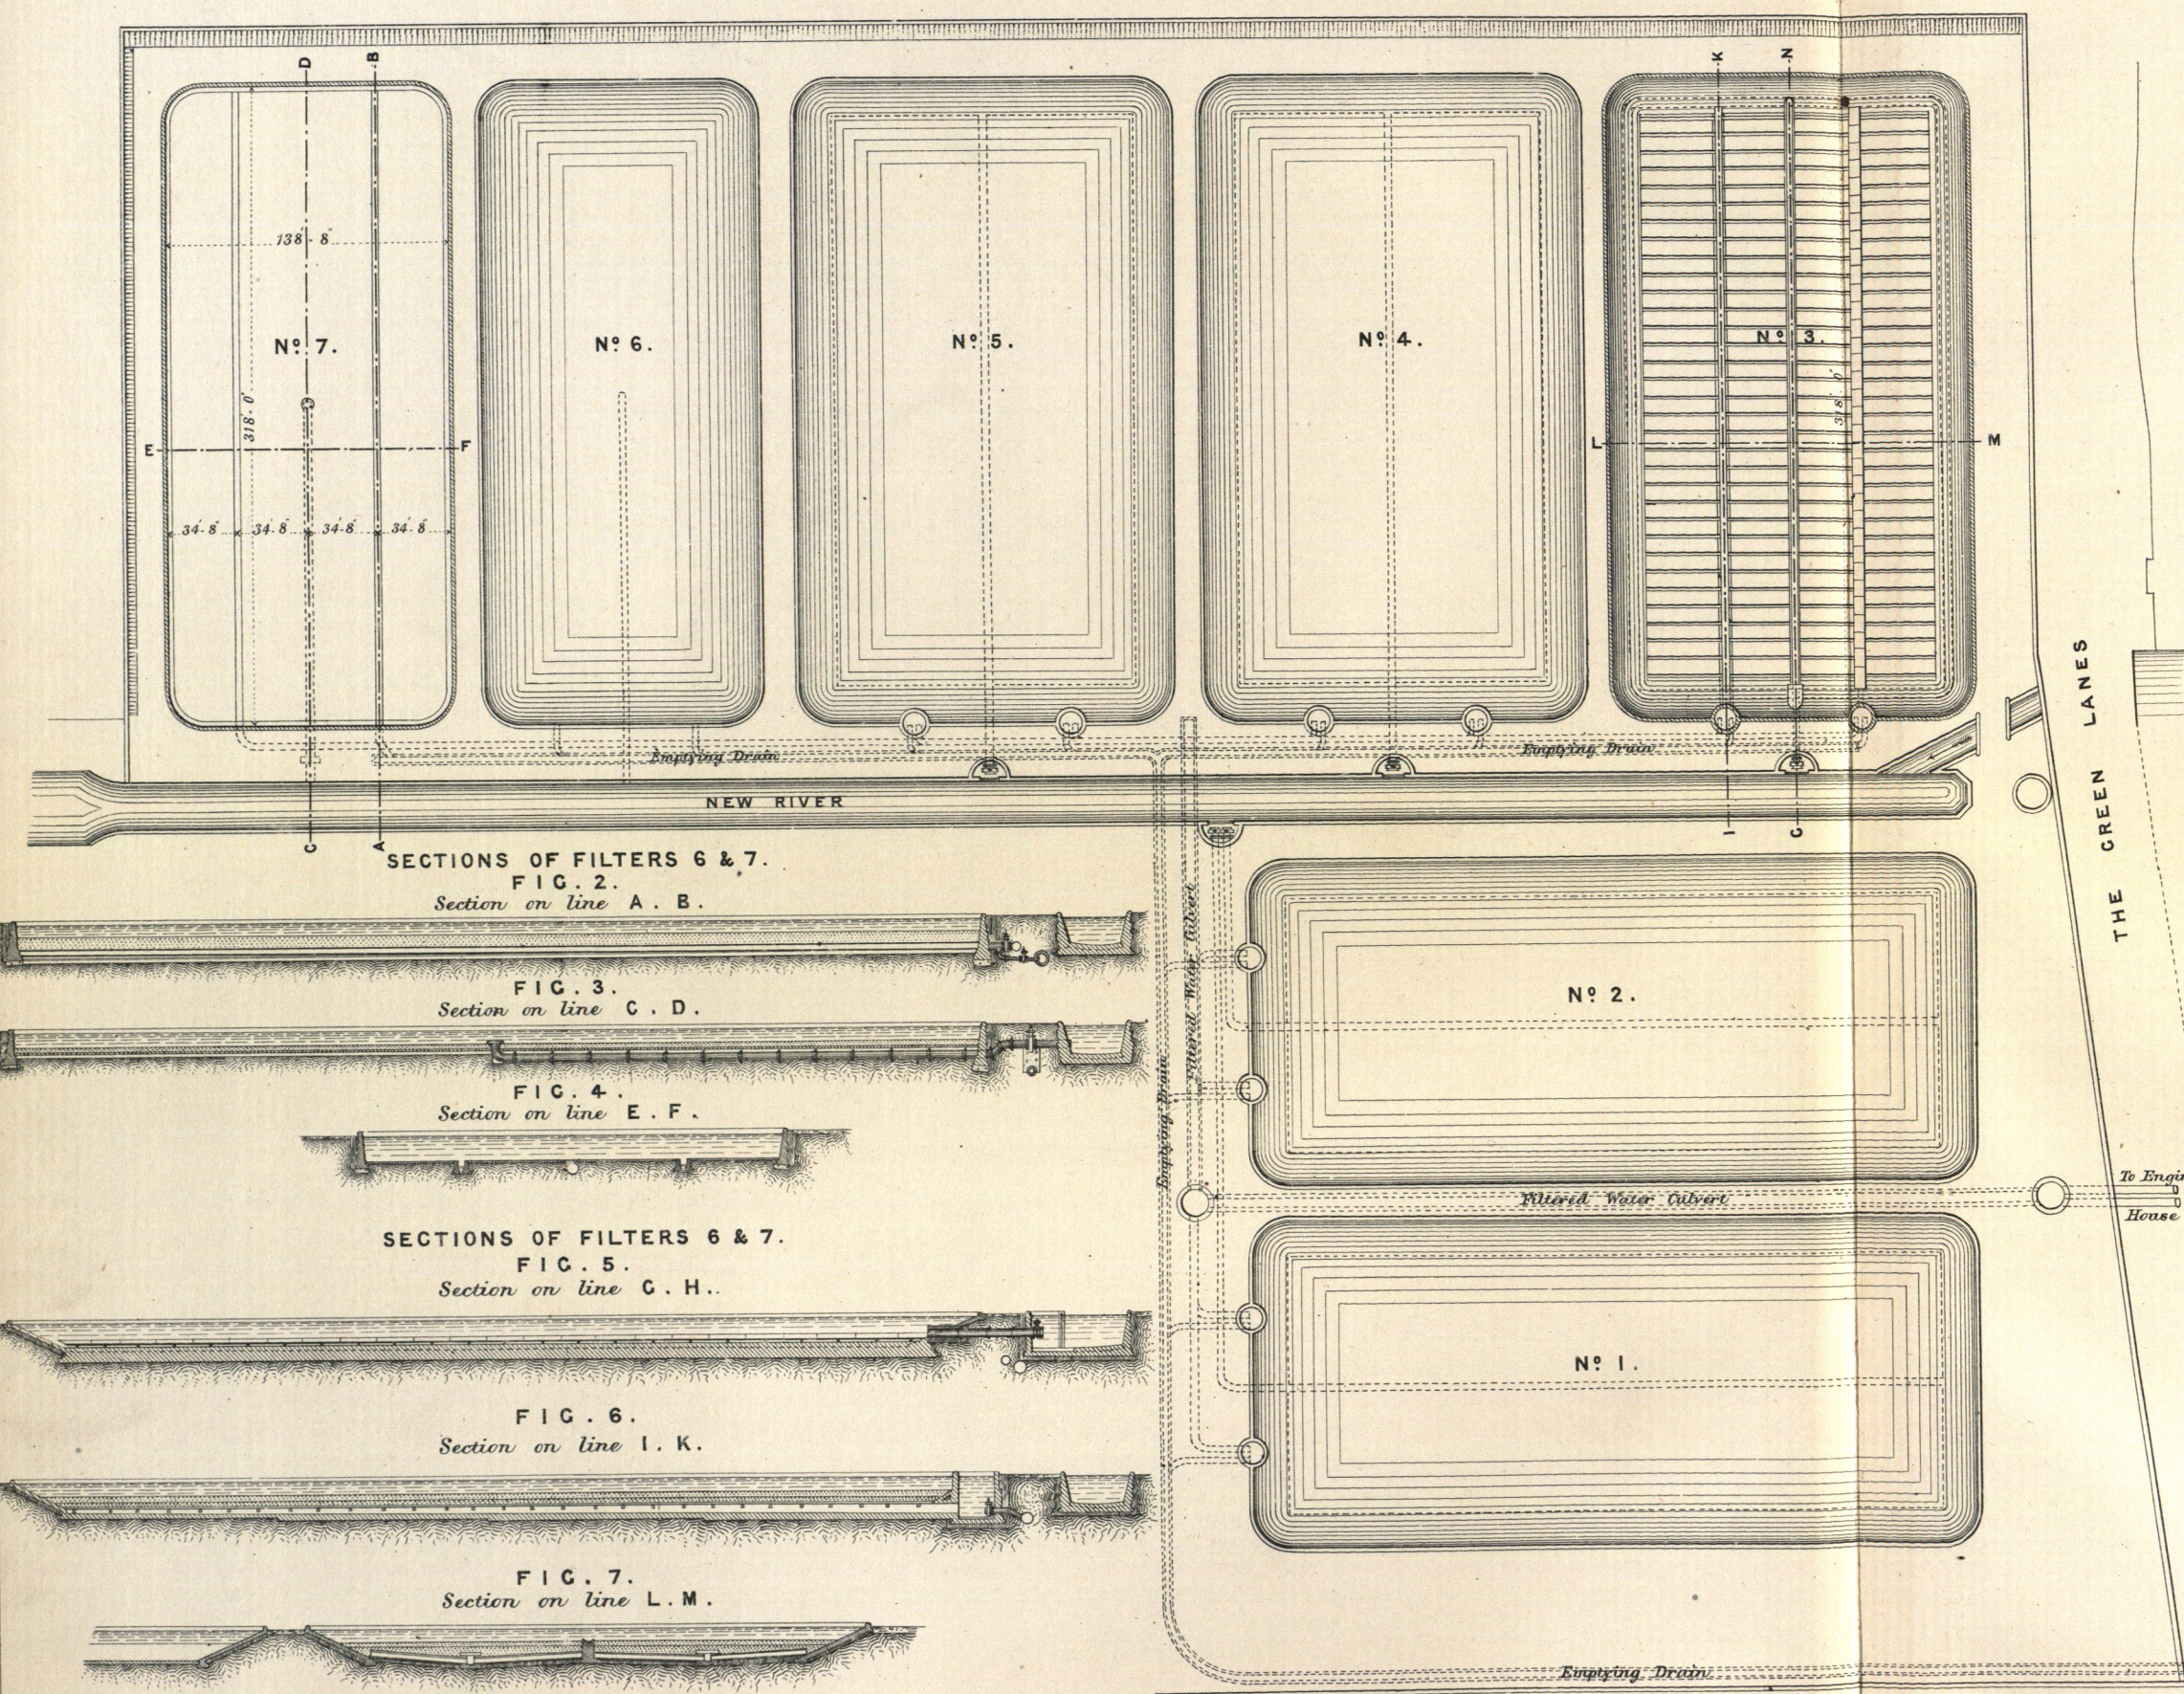

SECTIONS OF FILTERS 6 & 7.
 FIG. 2.
 Section on line A. B.

FIG. 3.
 Section on line C. D.

FIG. 4.
 Section on line E. F.

SECTIONS OF FILTERS 6 & 7.
 FIG. 5.
 Section on line G. H.

FIG. 6.
 Section on line I. K.

FIG. 7.
 Section on line L. M.

FIG. 13.
 Section on line R. S.

FIG. 12.
 Section on line P. Q.

FIG. 8.

Part Sectional Plan of Filtering Beds Nº 6 and 7.

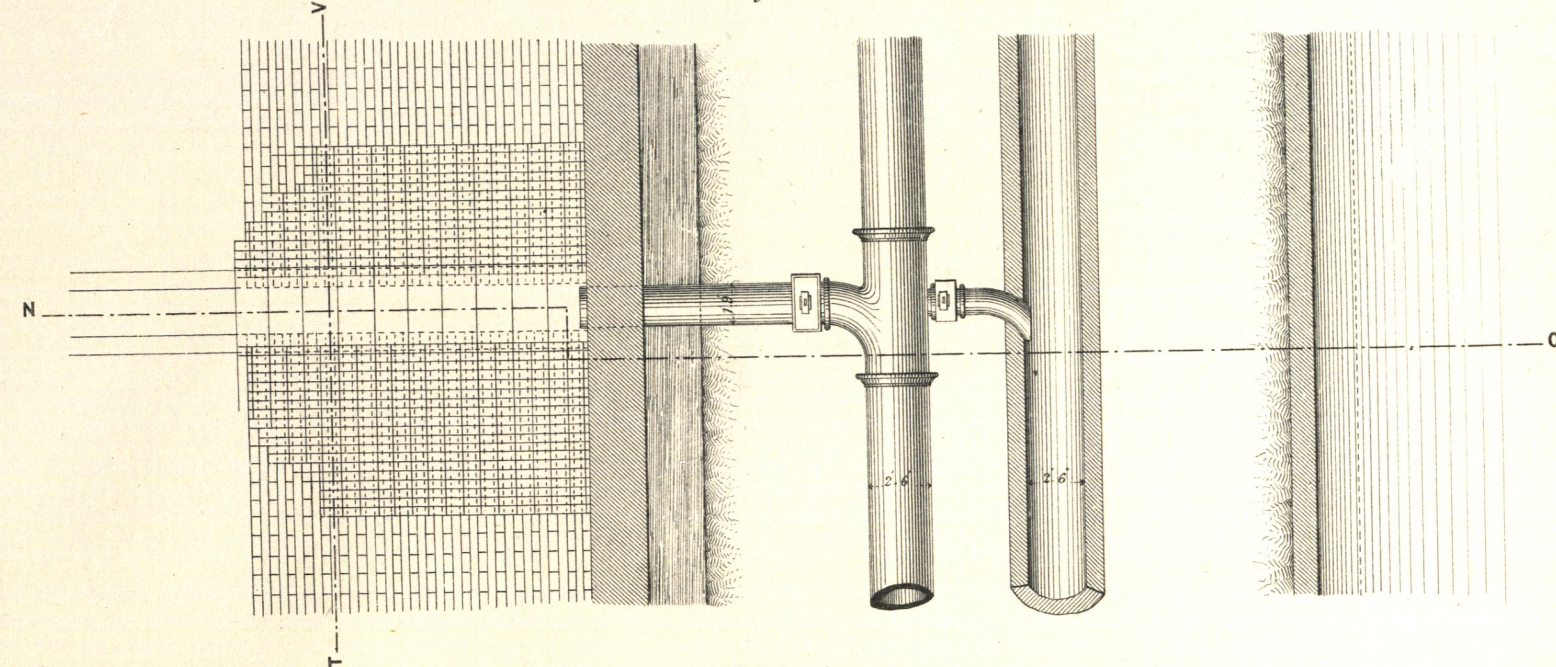


FIG. 10.
 Section on Line T. V.

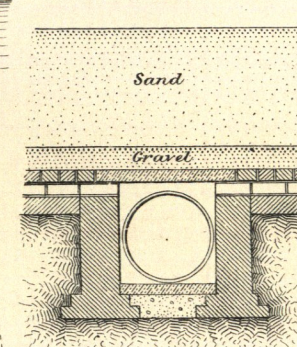


FIG. 9.
 Section on line N. O.


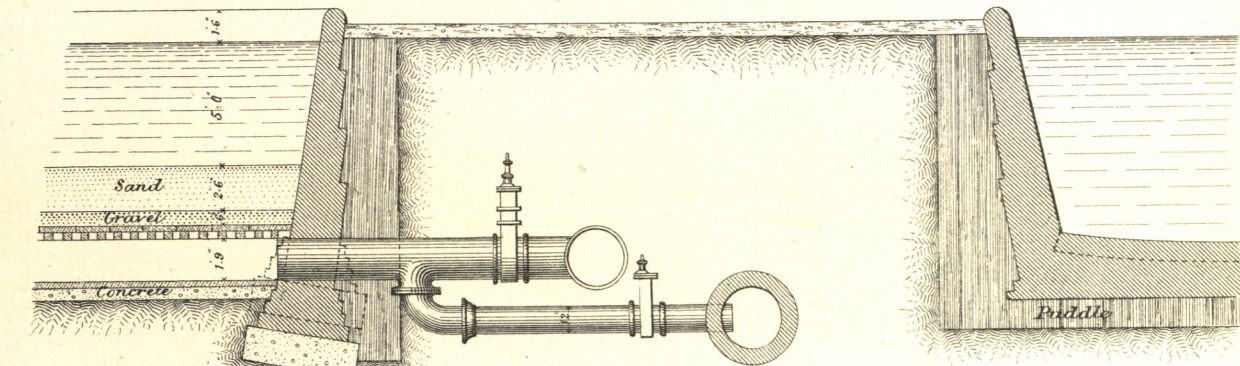


FIG. 11.
 Part Sectional Plan of Filtering Beds Nº 1 to 5.

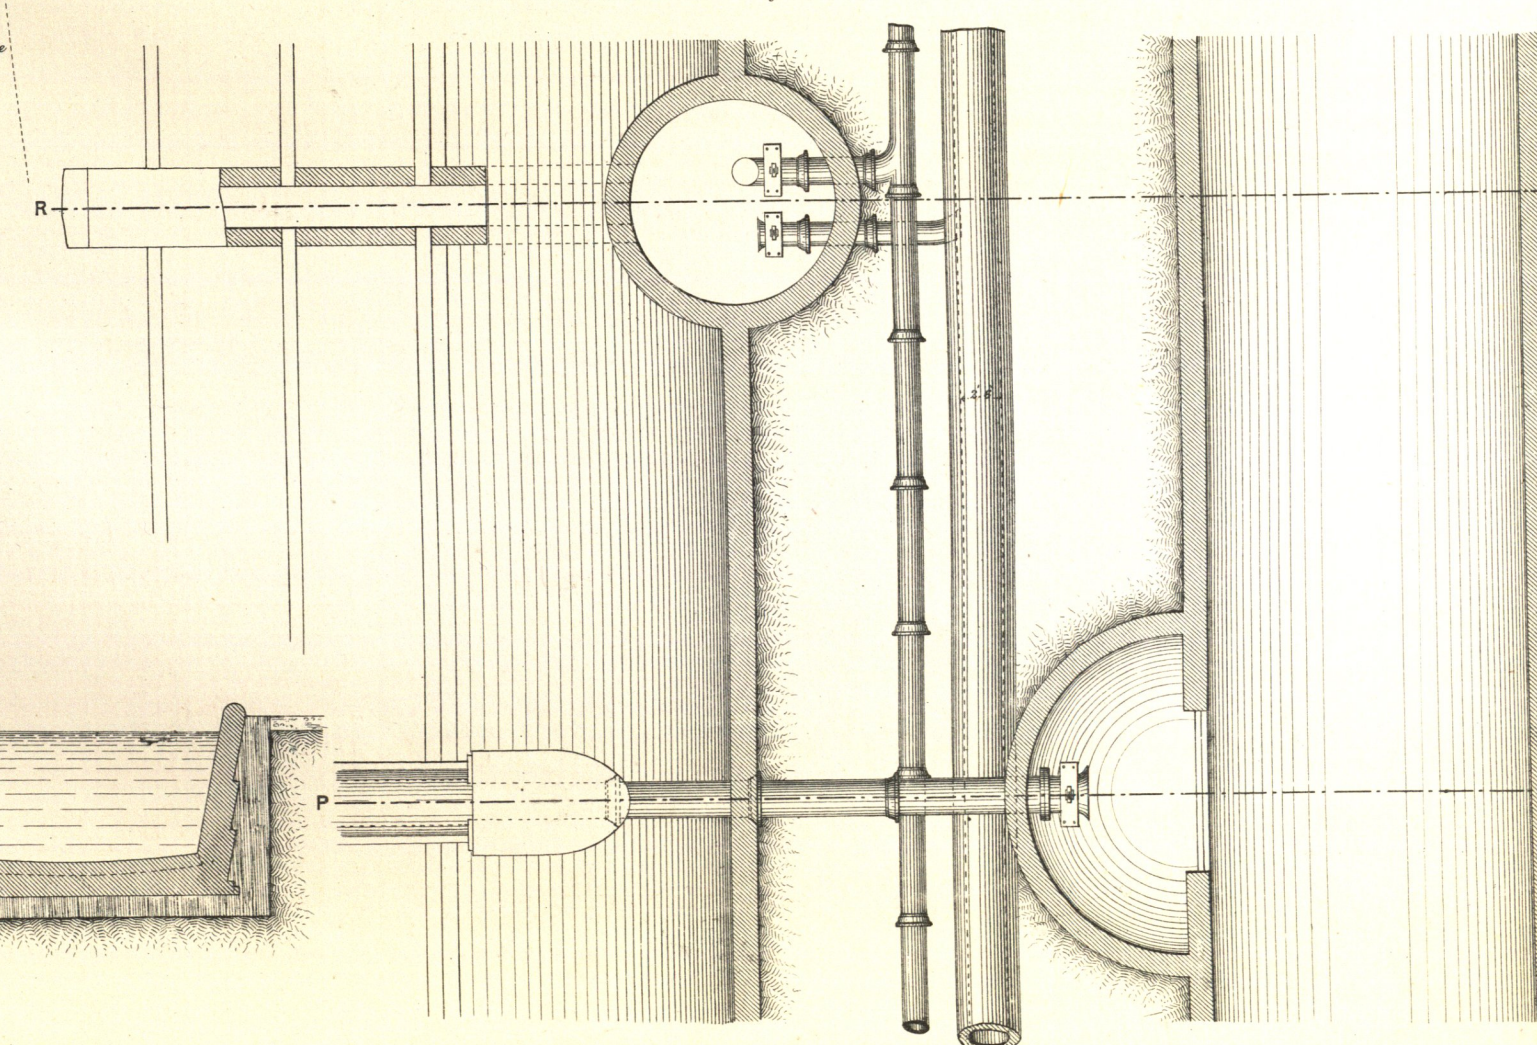

Scale for Fig 1.

Scale for Figs 2 to 7.

Scale for Figs 8 & 9.

Scale for Figs 11, 12 & 13.

Scale for Fig 10.

100 50 0 100 200 10 5 0 10 20 30 40 50 60 70 80 90 100

200

300 12 6 0 1 2 3 4 5 6 7 8 9 10 11 12 13 14 15 16 17 18 19 20 21 22 23 24 25 12 6 0 1 2 3 4 5 6 7 8 9 10

20 30 40 50 12 6 0 1 2 3 4 5 6 7 8 9 10 11