HALIFAX CORPORATION WATERWORKS.

DEAN HEAD UPPER AND LOWER RESERVOIR.

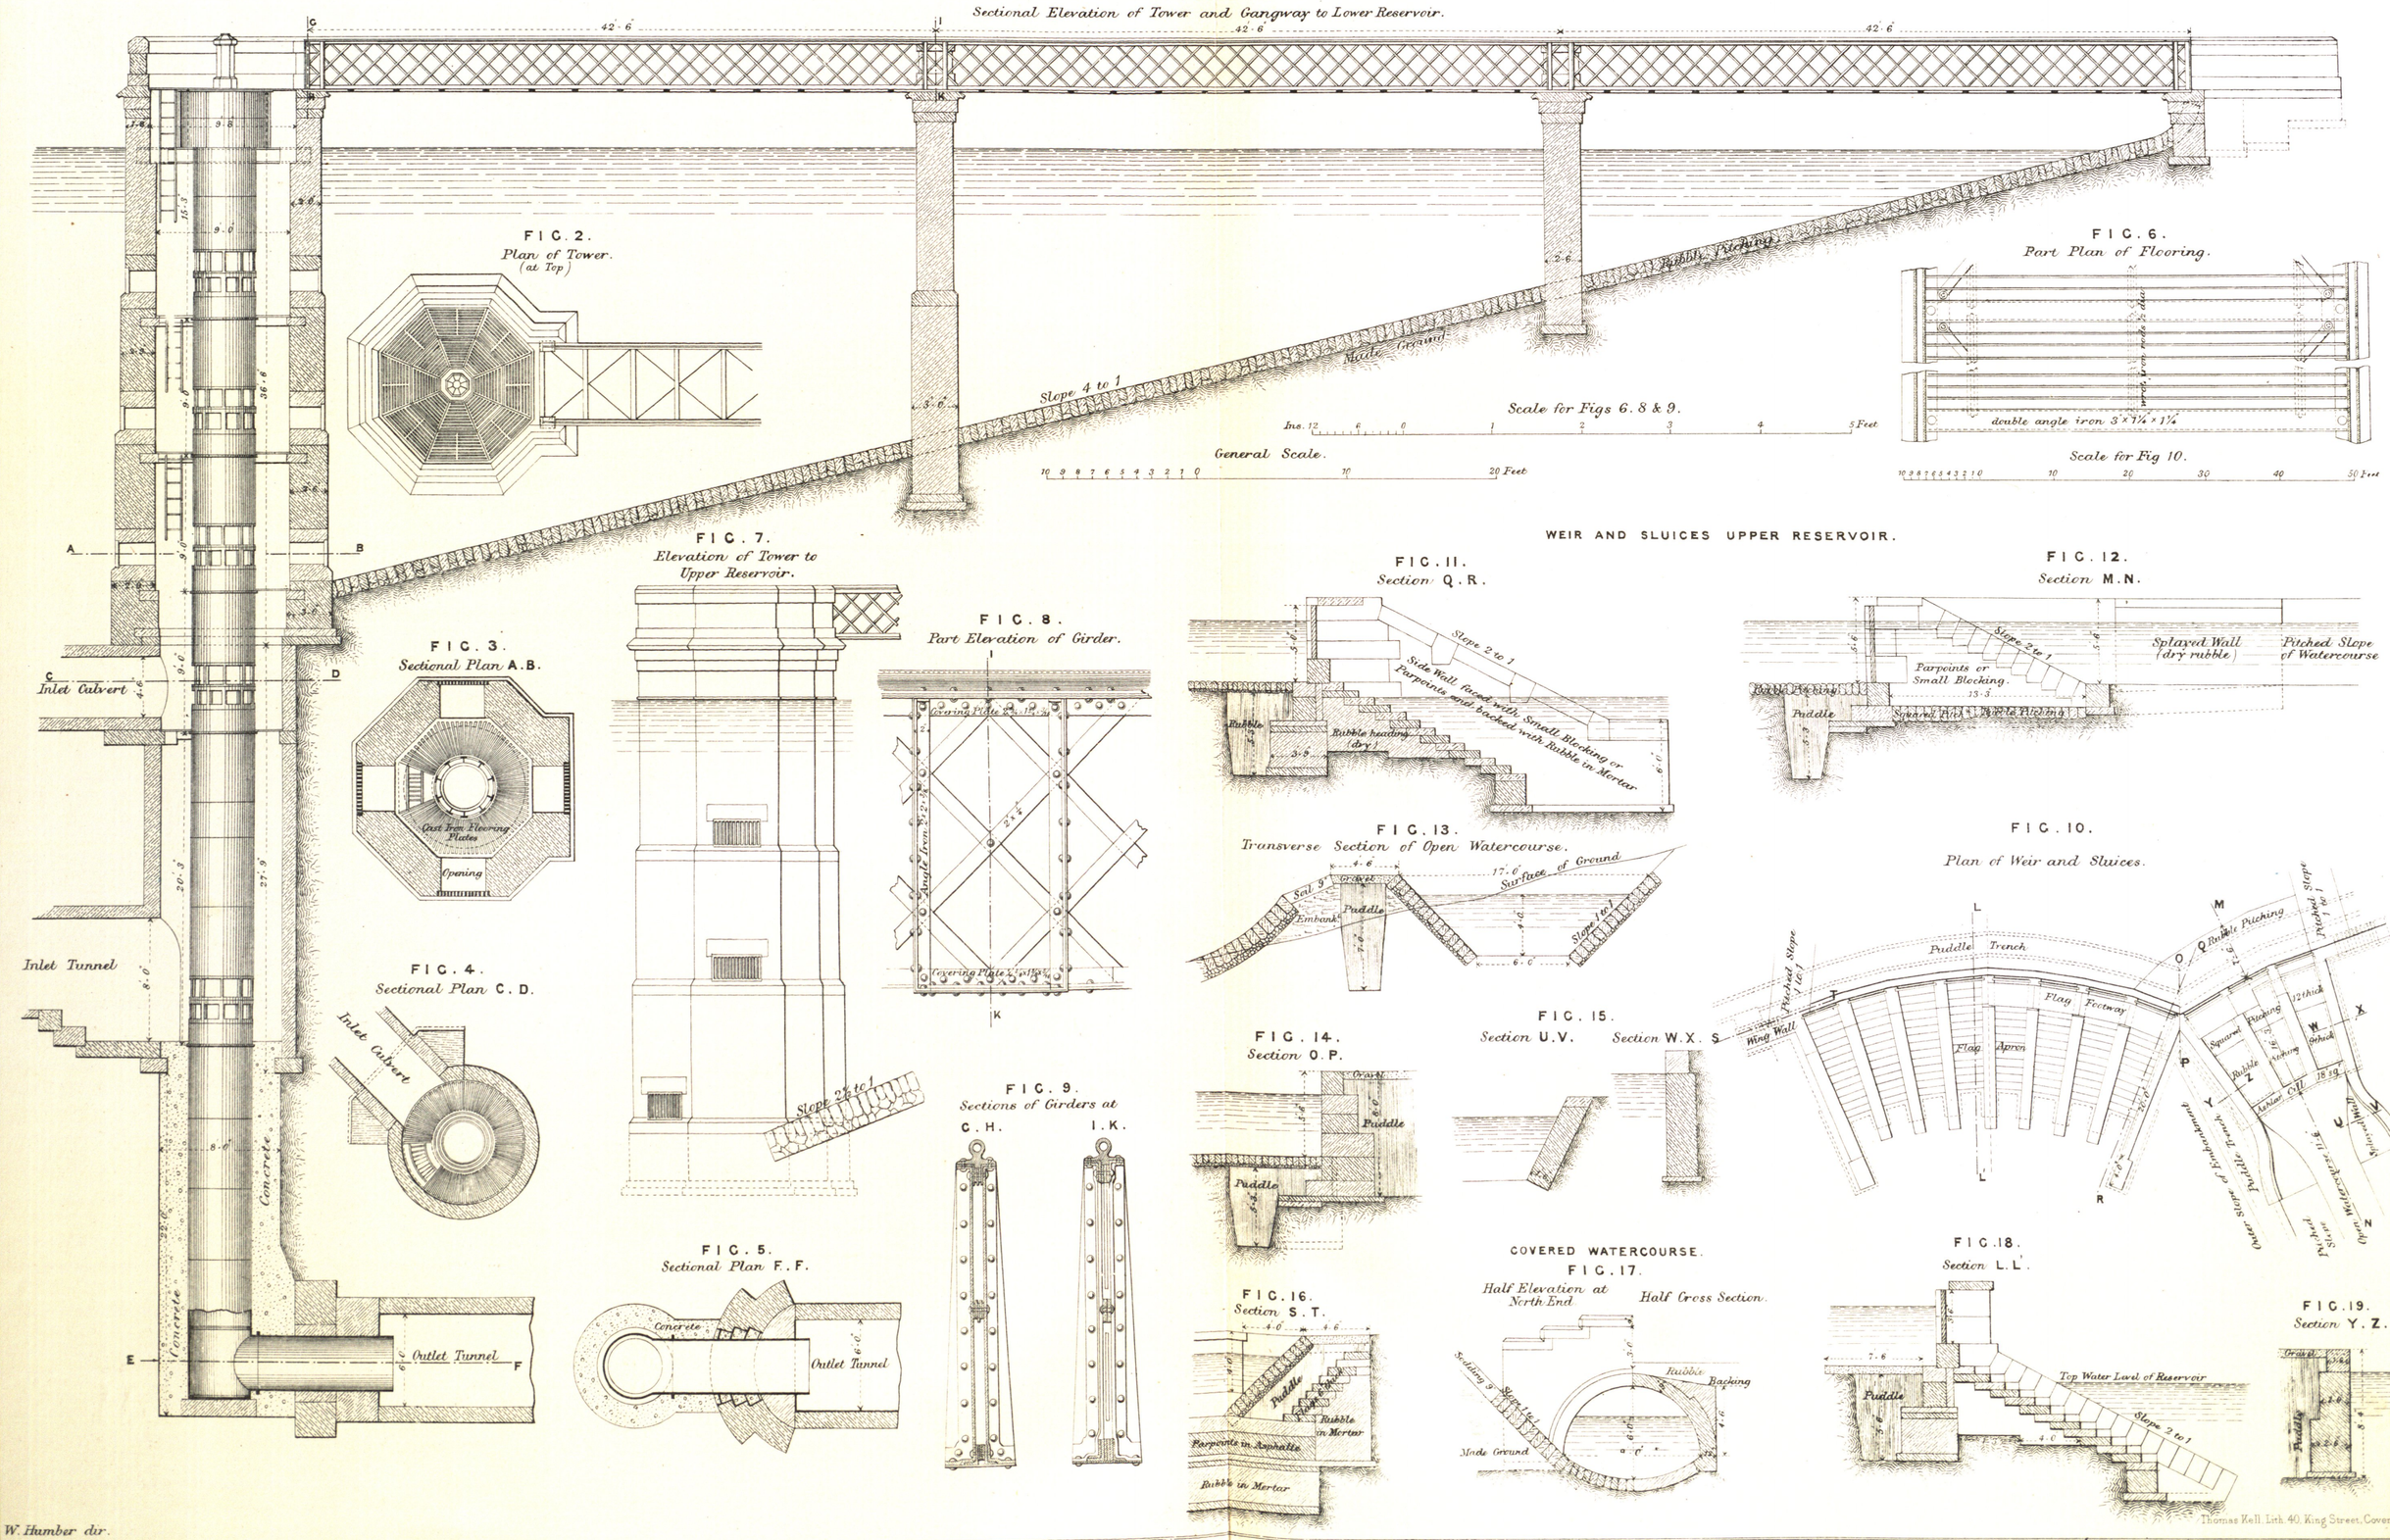

W. Humber dir.

Thomas Kell, Lith. 40, King Street, Covent Garden.

London. Lockwood & Co. 7, Stationers' Hall Court, Ludgate Hill.