
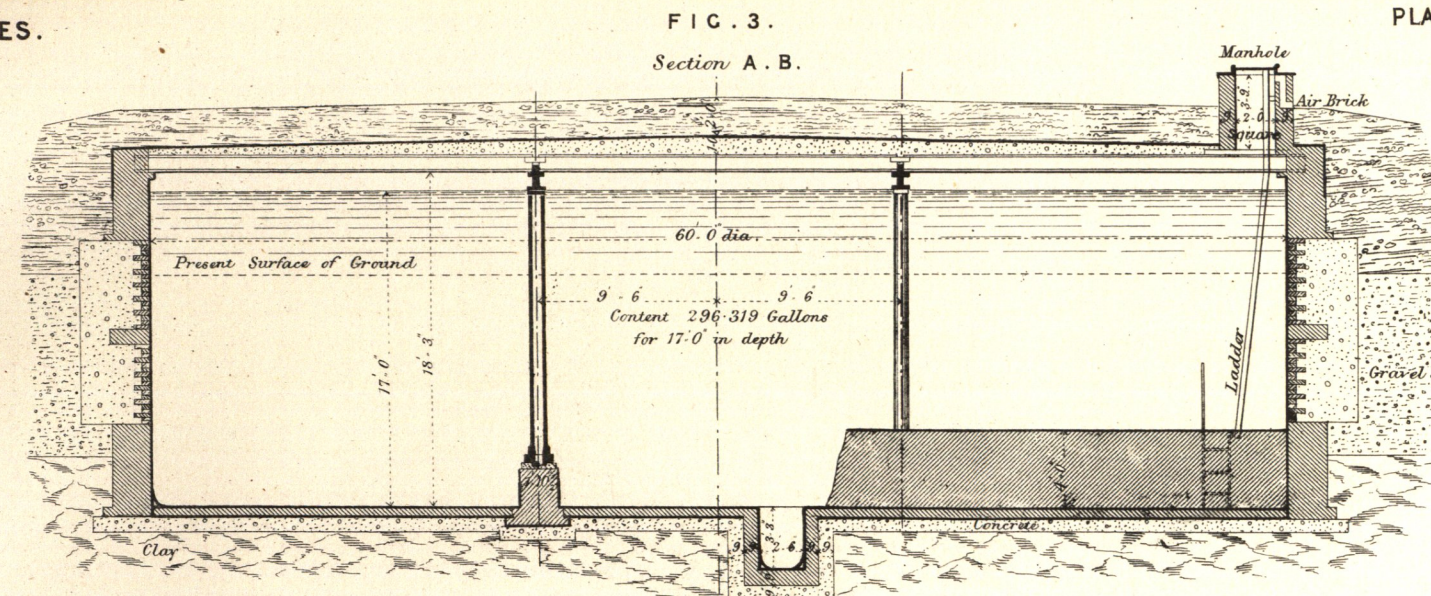


CANTERBURY WATERWORKS.



SERVICE RESERVOIR, AND FILLING PIPES.

WATER SUPPLY OF TOWNS.

PLATE 47.

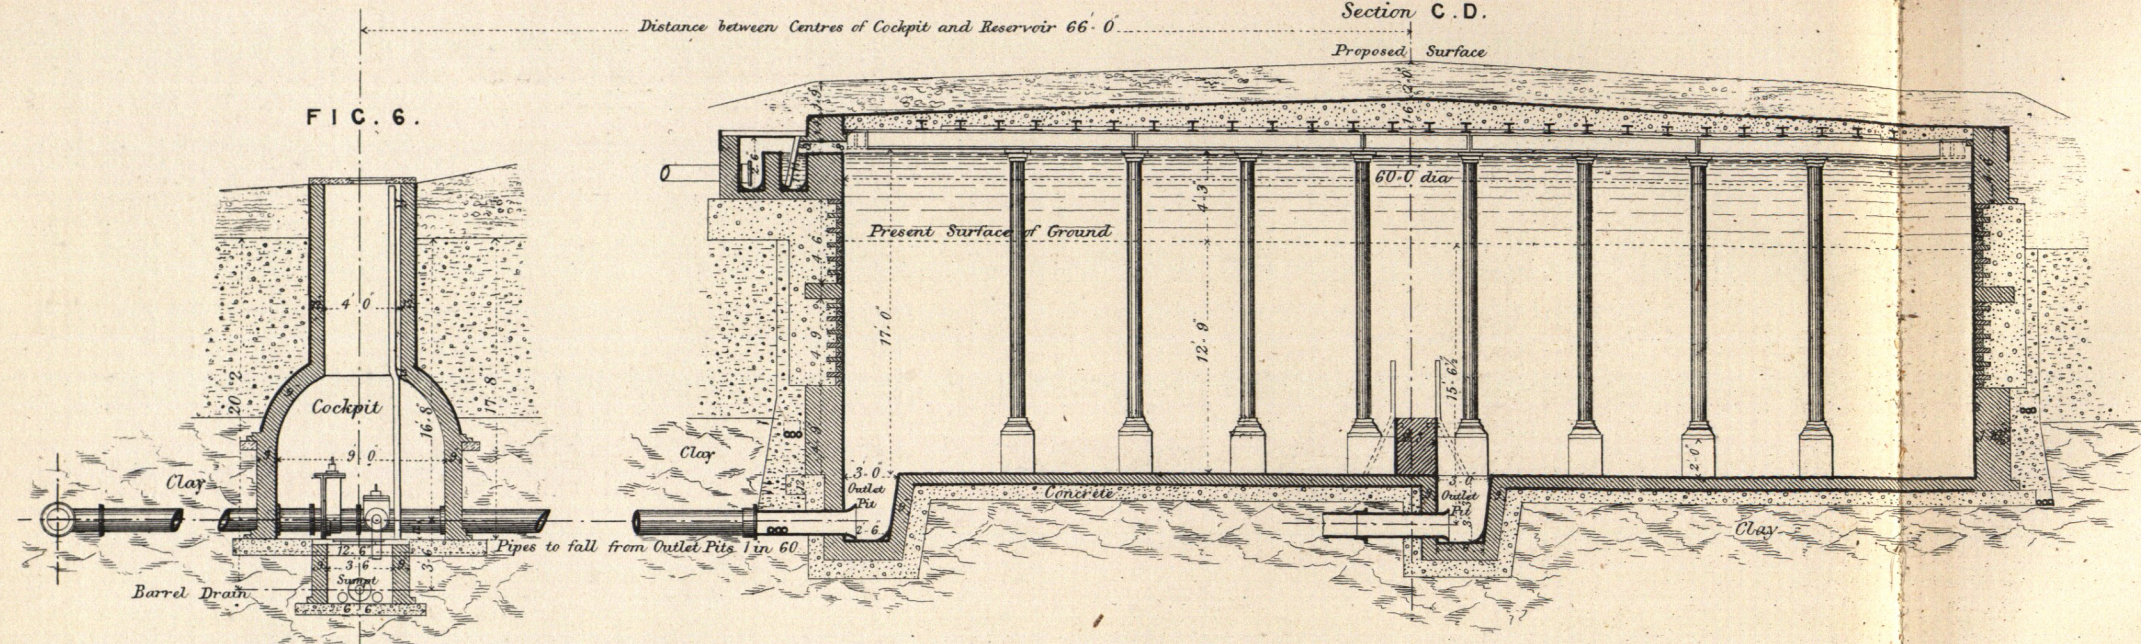

TRAP FOR 12' BARREL DRAIN

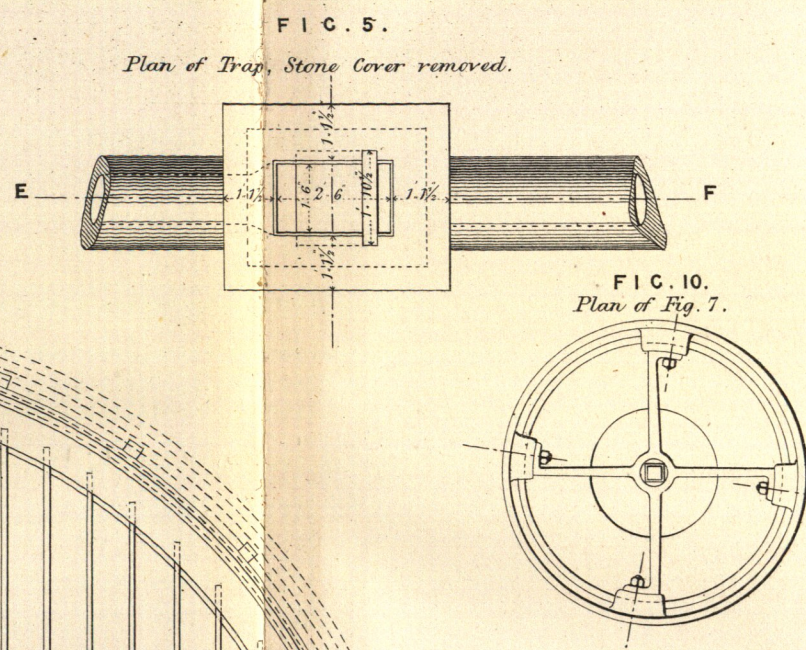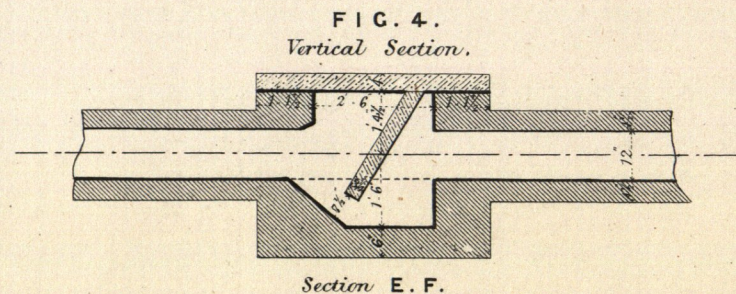

FILLING PIPES FOR LIME WATER RESERVOIRS.

FIG. 7. Plan.

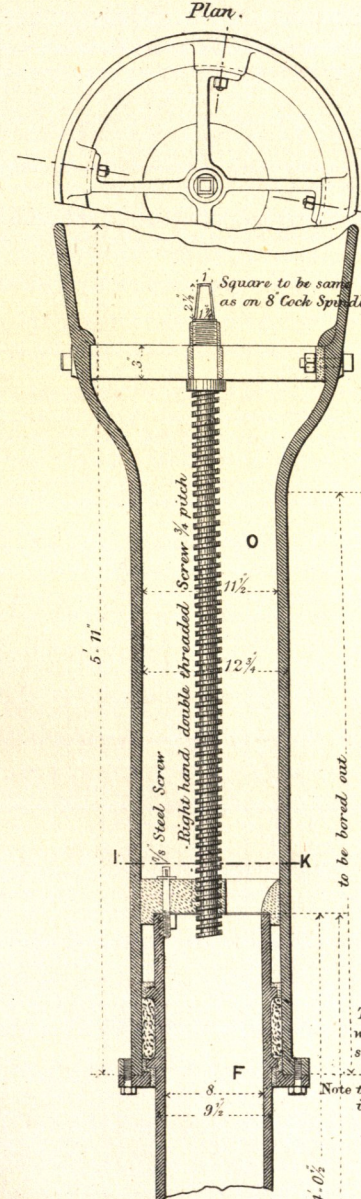


FIG. 8.


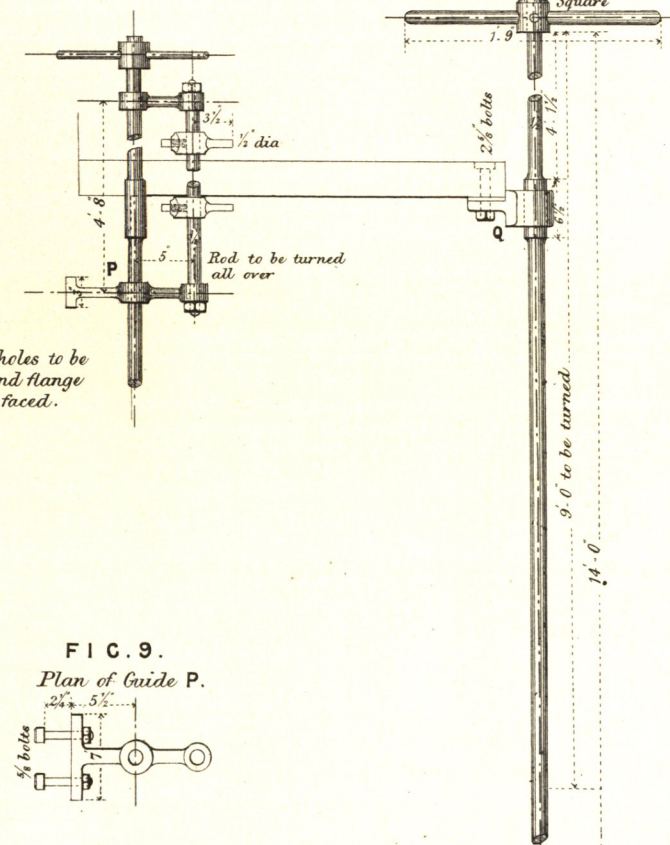


FIG. 9. Plan of Guide P.

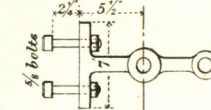

Plan of Guide Q

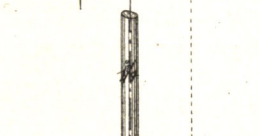


FIG. 10. Plan of Fig. 7.

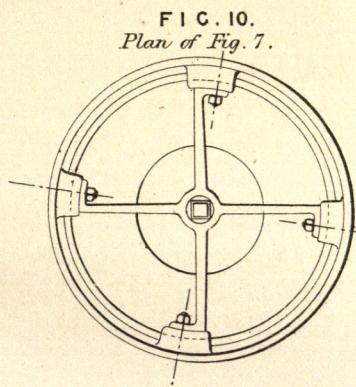


FIG. 11. Plan of 8' Flange 14 1/2' dia.

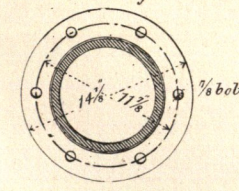


FIG. 12. Plan of 8' Flange N.



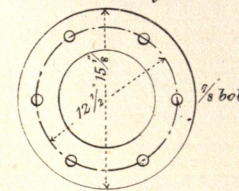


FIG. 13.

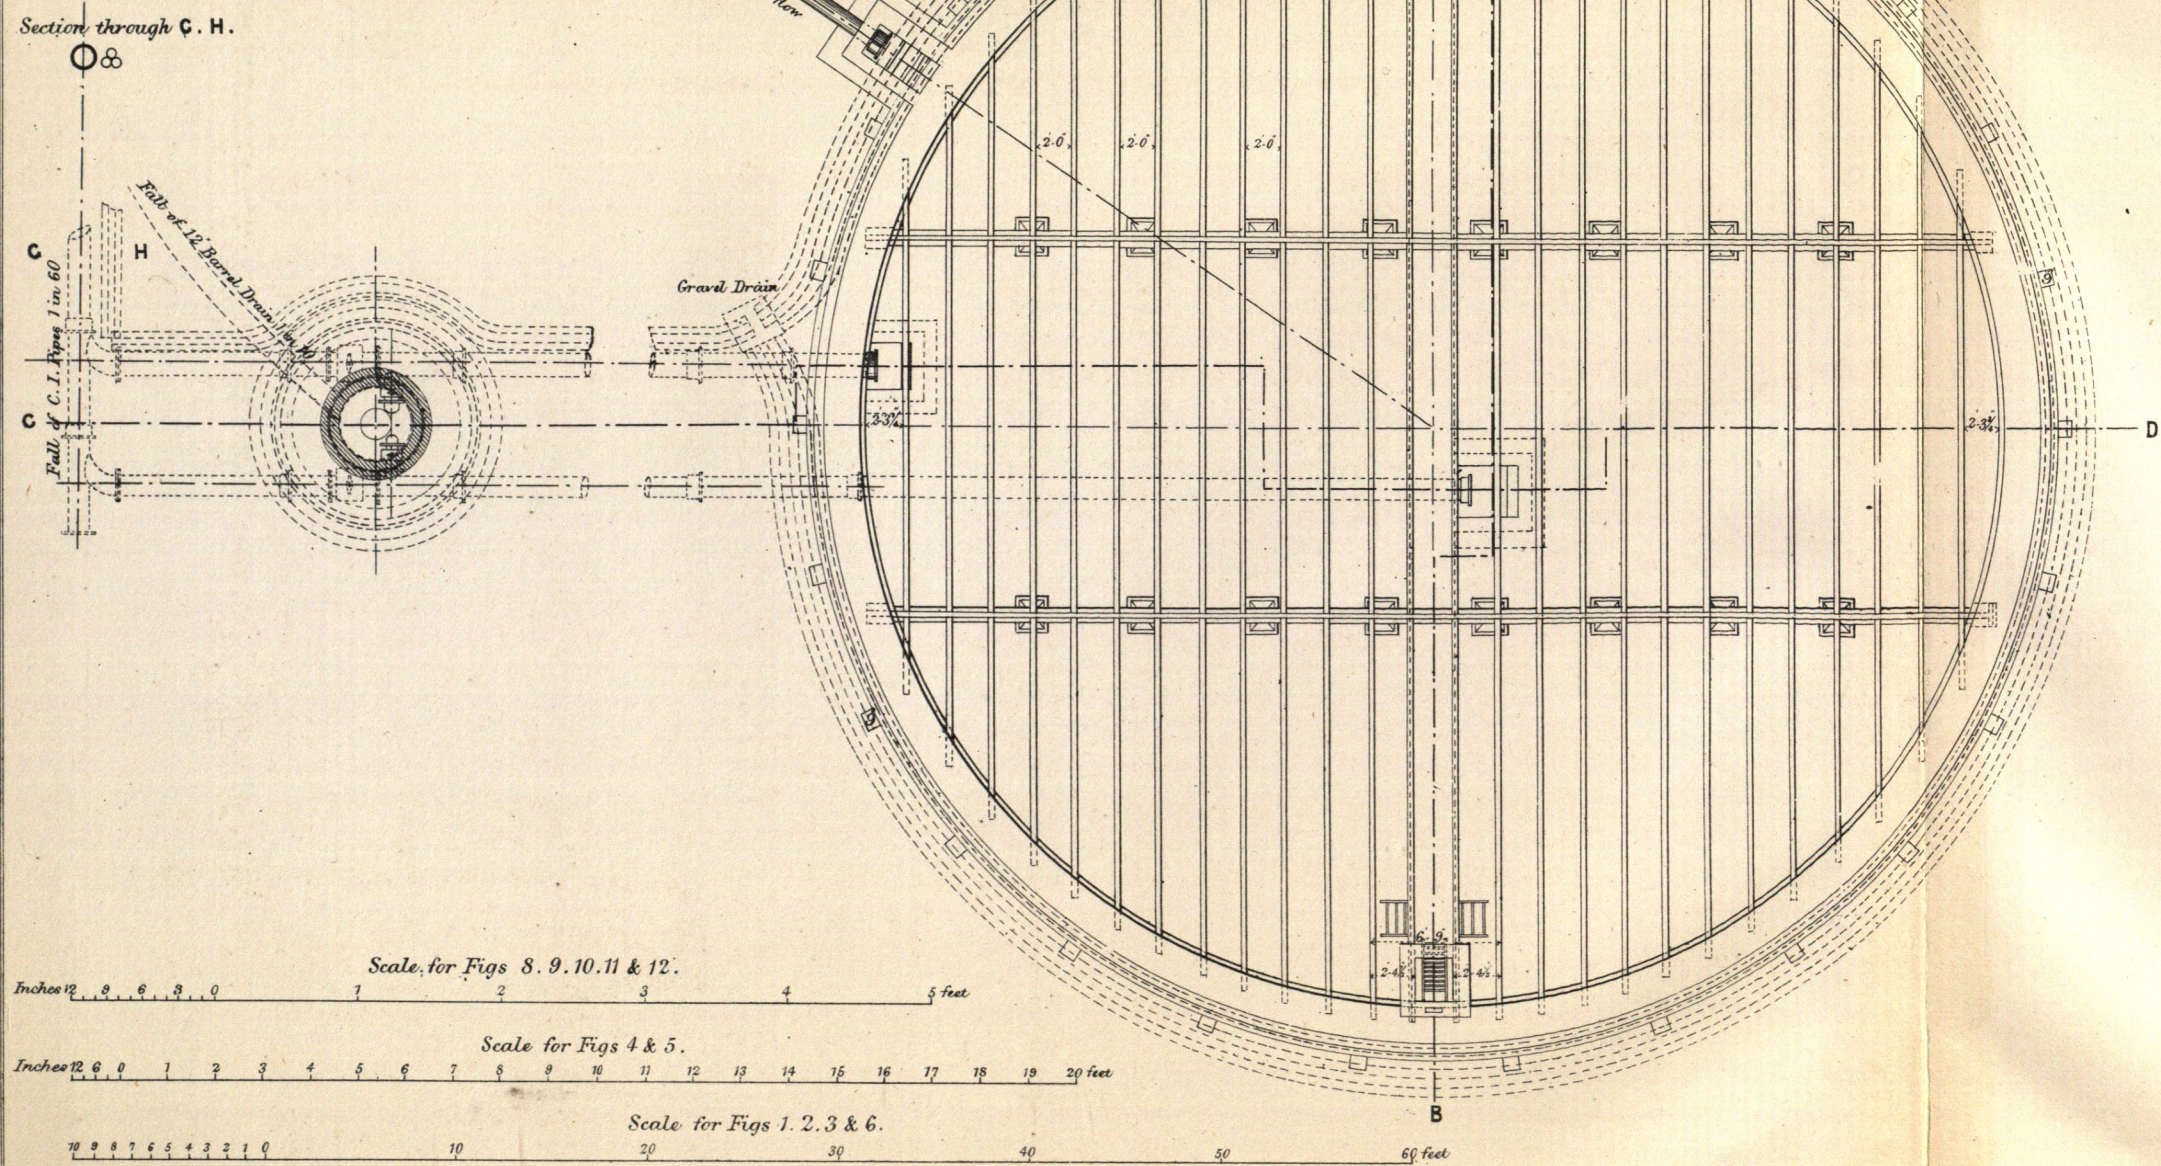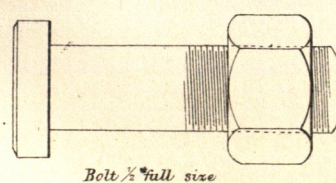

Scale for Figs 8, 9, 10, 11 & 12.

Scale for Figs 4 & 5.

Scale for Figs 1, 2, 3 & 6.

FIG. 1.

FIG. 2.

SPRING WATER
PUMP.
Scale $\frac{1}{2}$ in. = 1 foot

F I C. 3.

SOFTENED WATER PUMP.
Scale $\frac{1}{2}$ inch = 1 foot.

FIG. 4.

Elevation

FIG. 5.

Sectional Plan on line C, D.

F I G . 6 .

Sectional Plan on line E. F.

EMPTYING PIPE-FOR DEPOSITING RESERVOIR.

Scale $\frac{1}{2}$ inch = 1 foot.
 " 1 inch = 1 foot for Details.

F I G. II.

FIG. 8. Sectional Elevation

FLG. 7
Plan.

F I C. 9.

F I G. 10

Section through line G. H.

Section through line 1. K.

Scale