


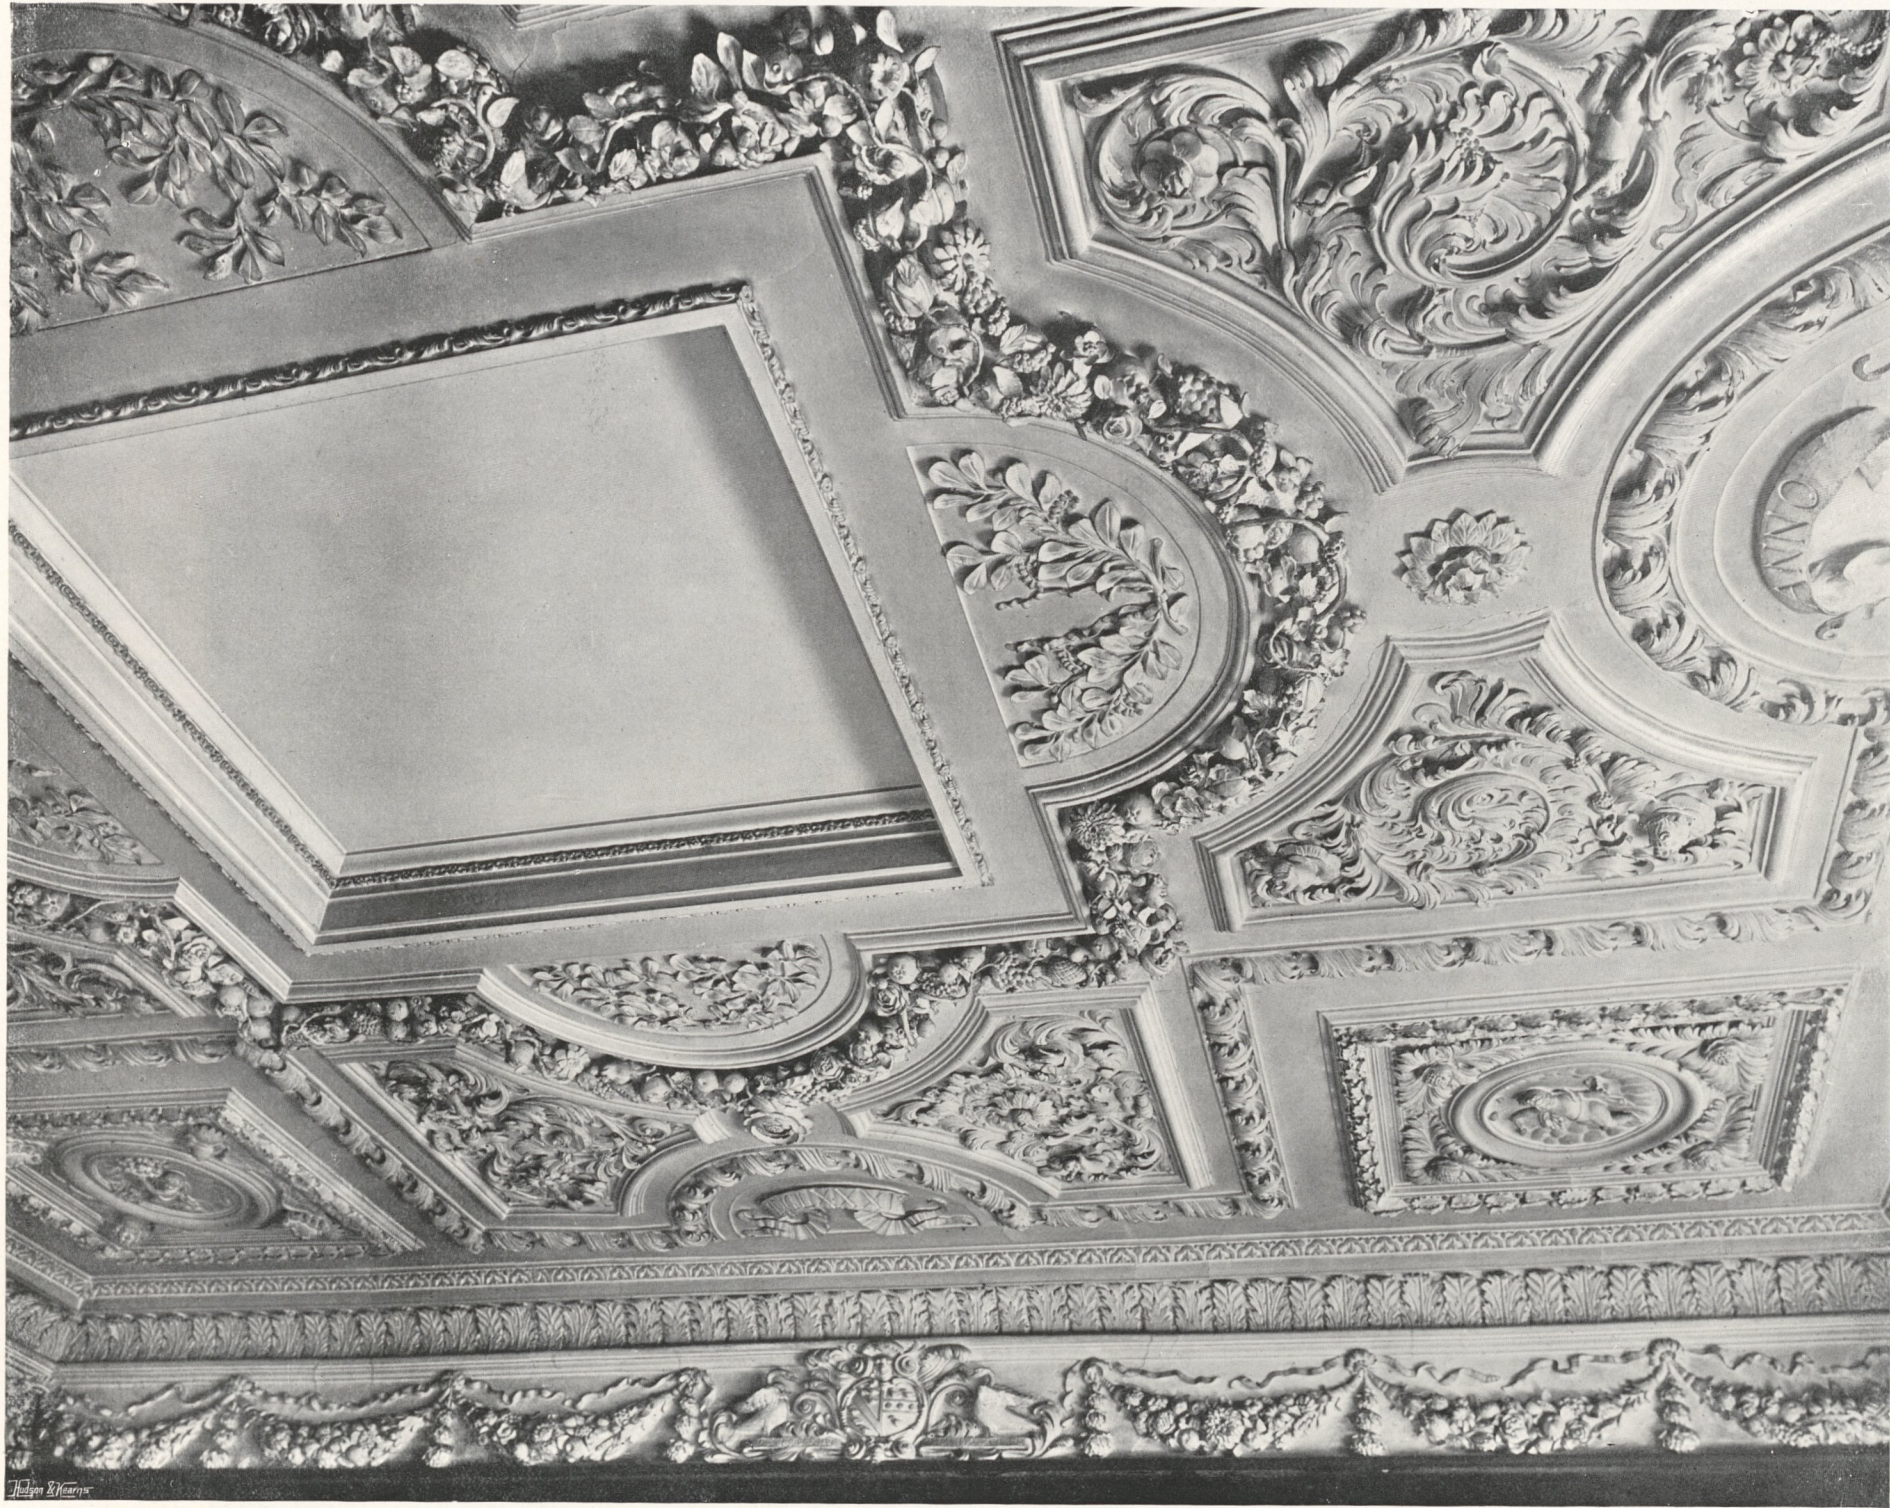

THE CEILING OF THE DINING-ROOM.