
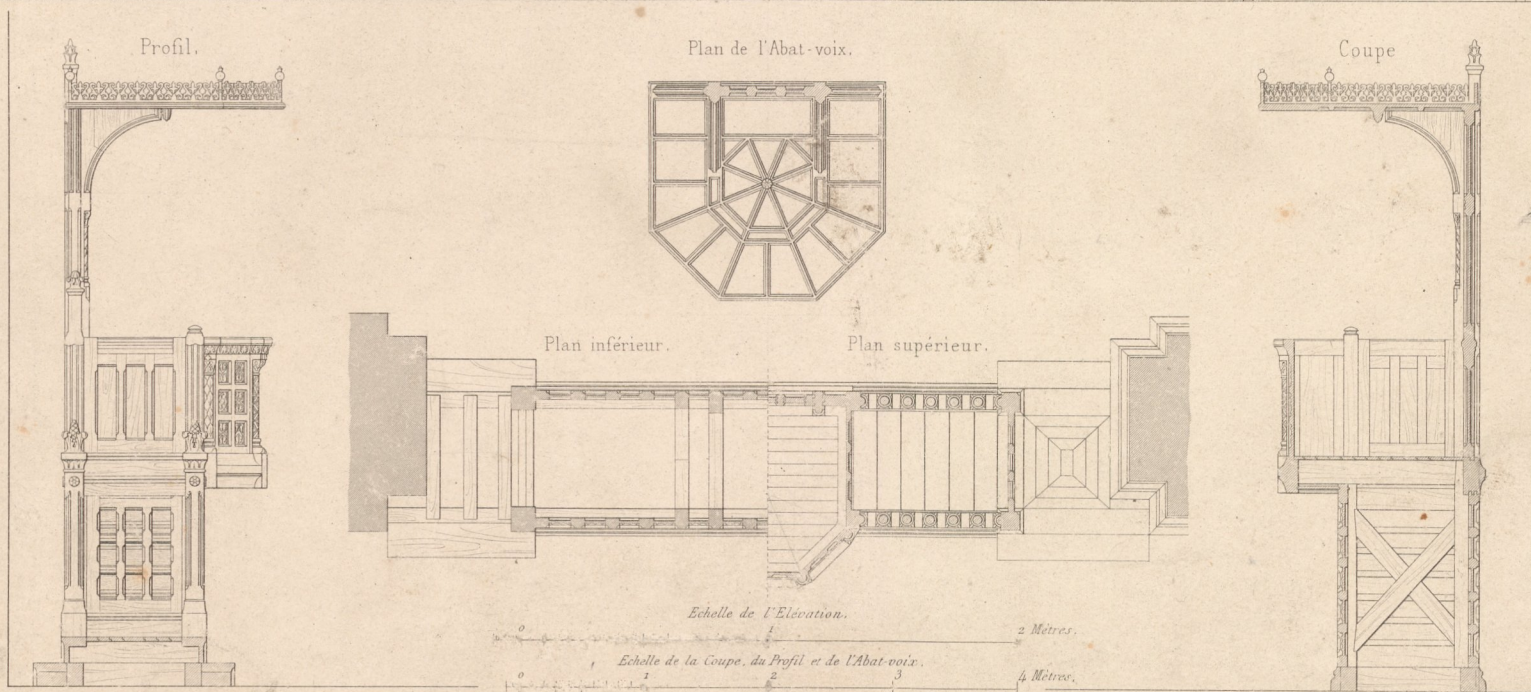


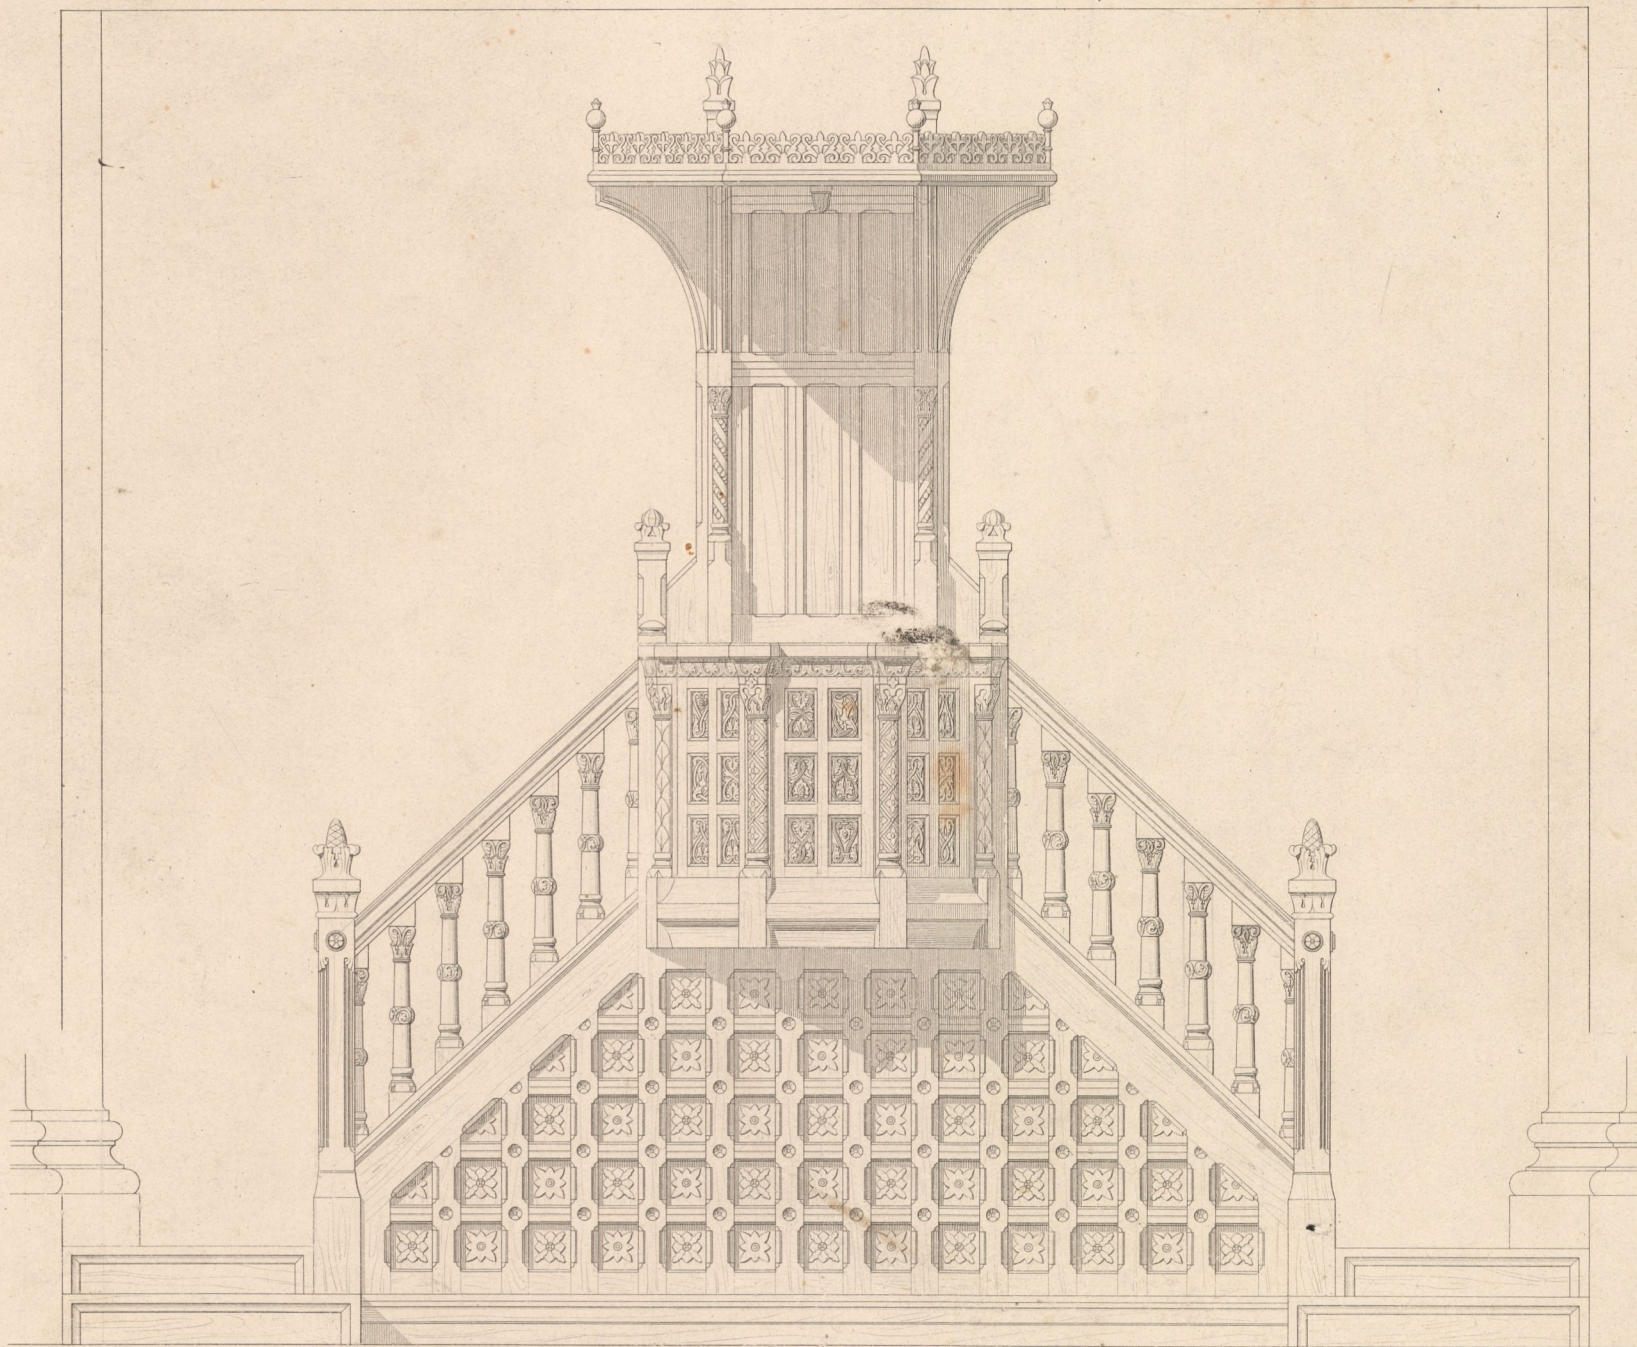

Ch. Questel, arch.

J. Hugonet sc.

ÉGLISE ST PAUL A NIMES.
M. QUESTEL, ARCHT
CHAIRE A PRÊCHER.
(STYLE DU XIII^e SIÈCLE)

Inventar
Abth E
Nr.476

