


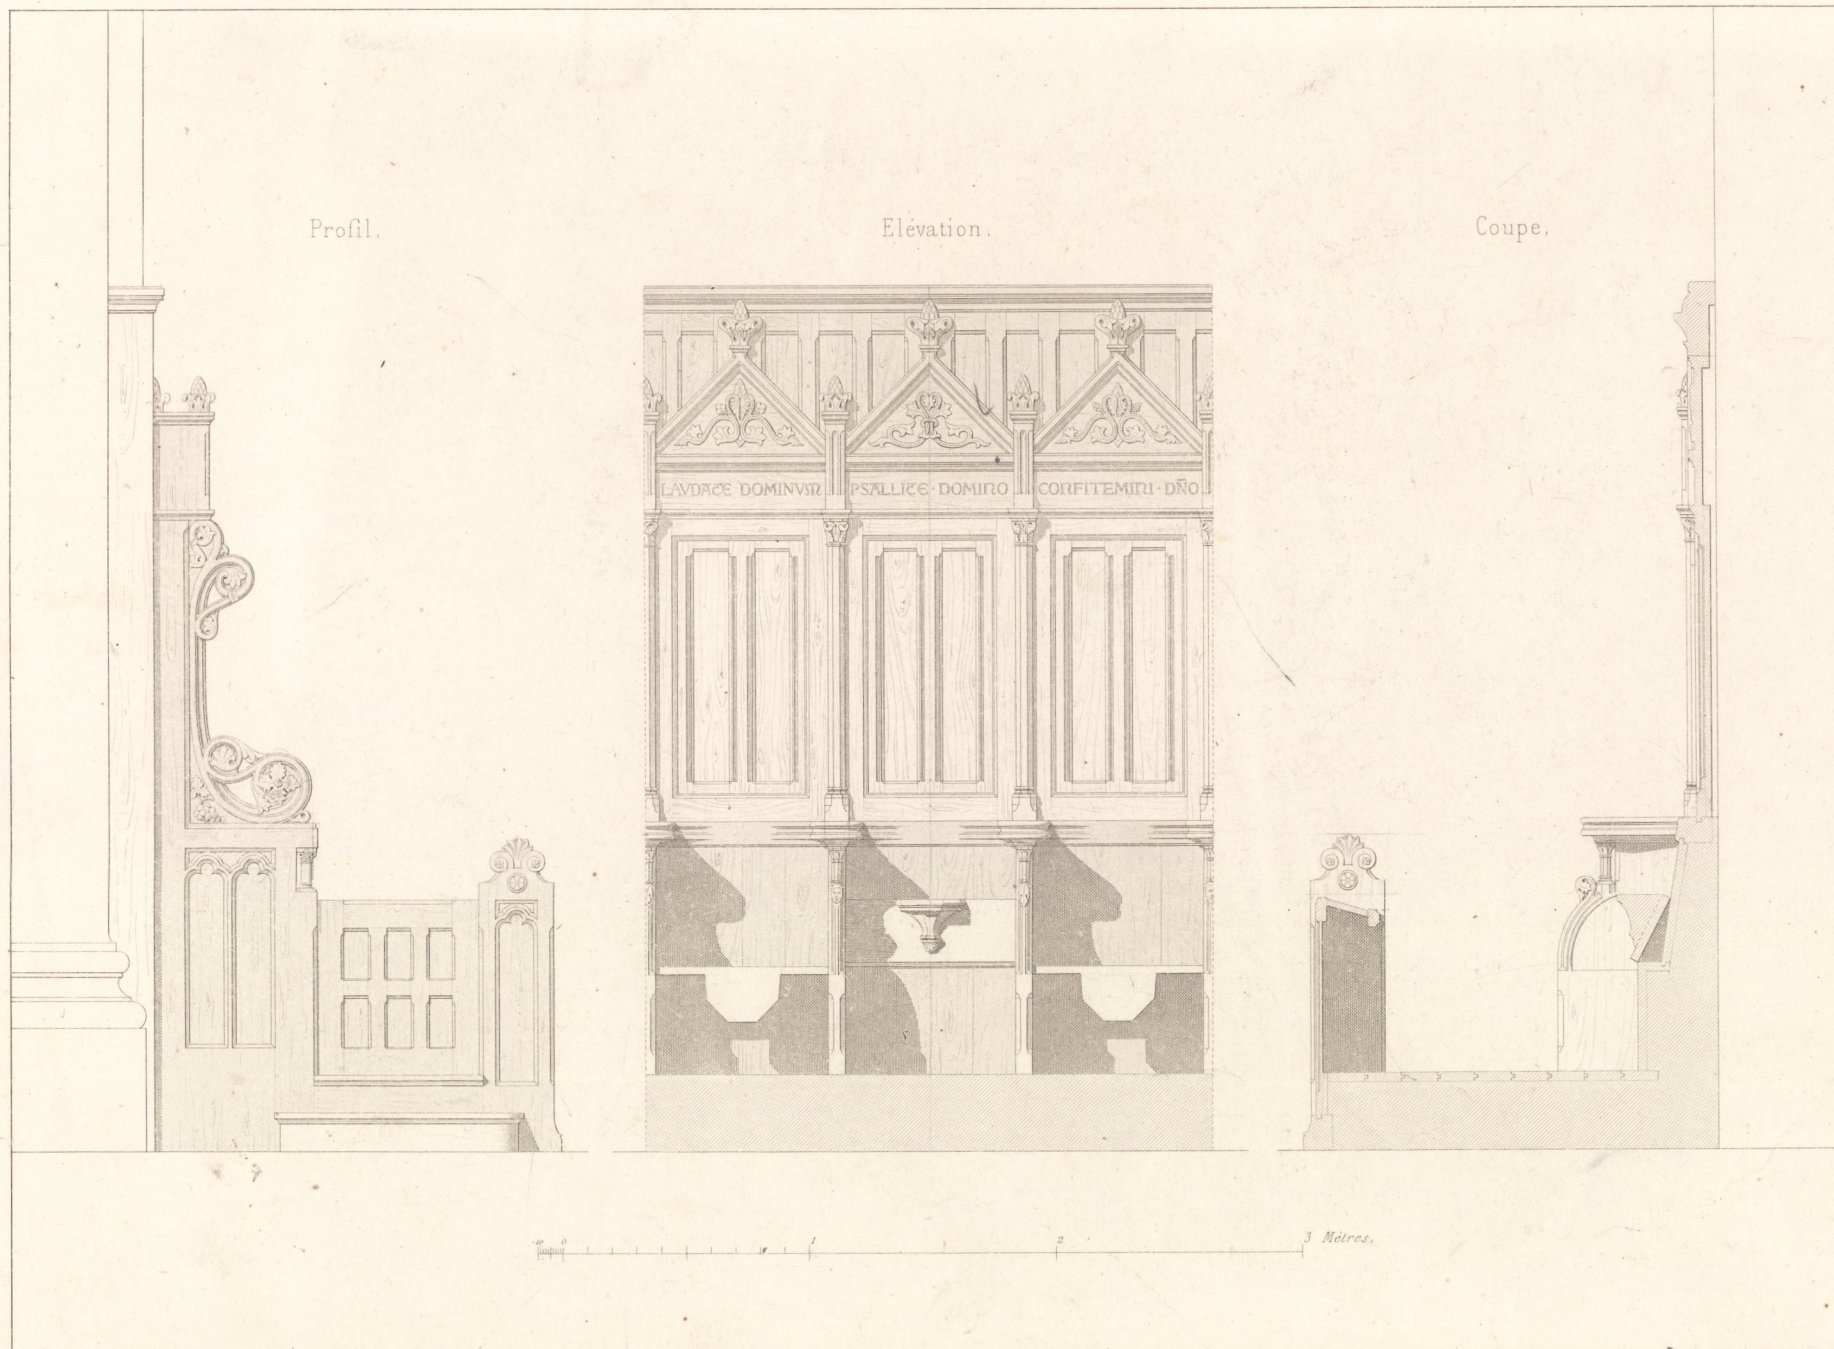

Ch. Questel, arch.

EGLISE ST PAUL A NIMES.

M^e QUESTEL, ARCH^{te}

STALLES.

(STYLE DU XIII^e SIECLE)

Inventar
Abth E
Nr.476



Imp. Lemerrier et C^{ie} Paris