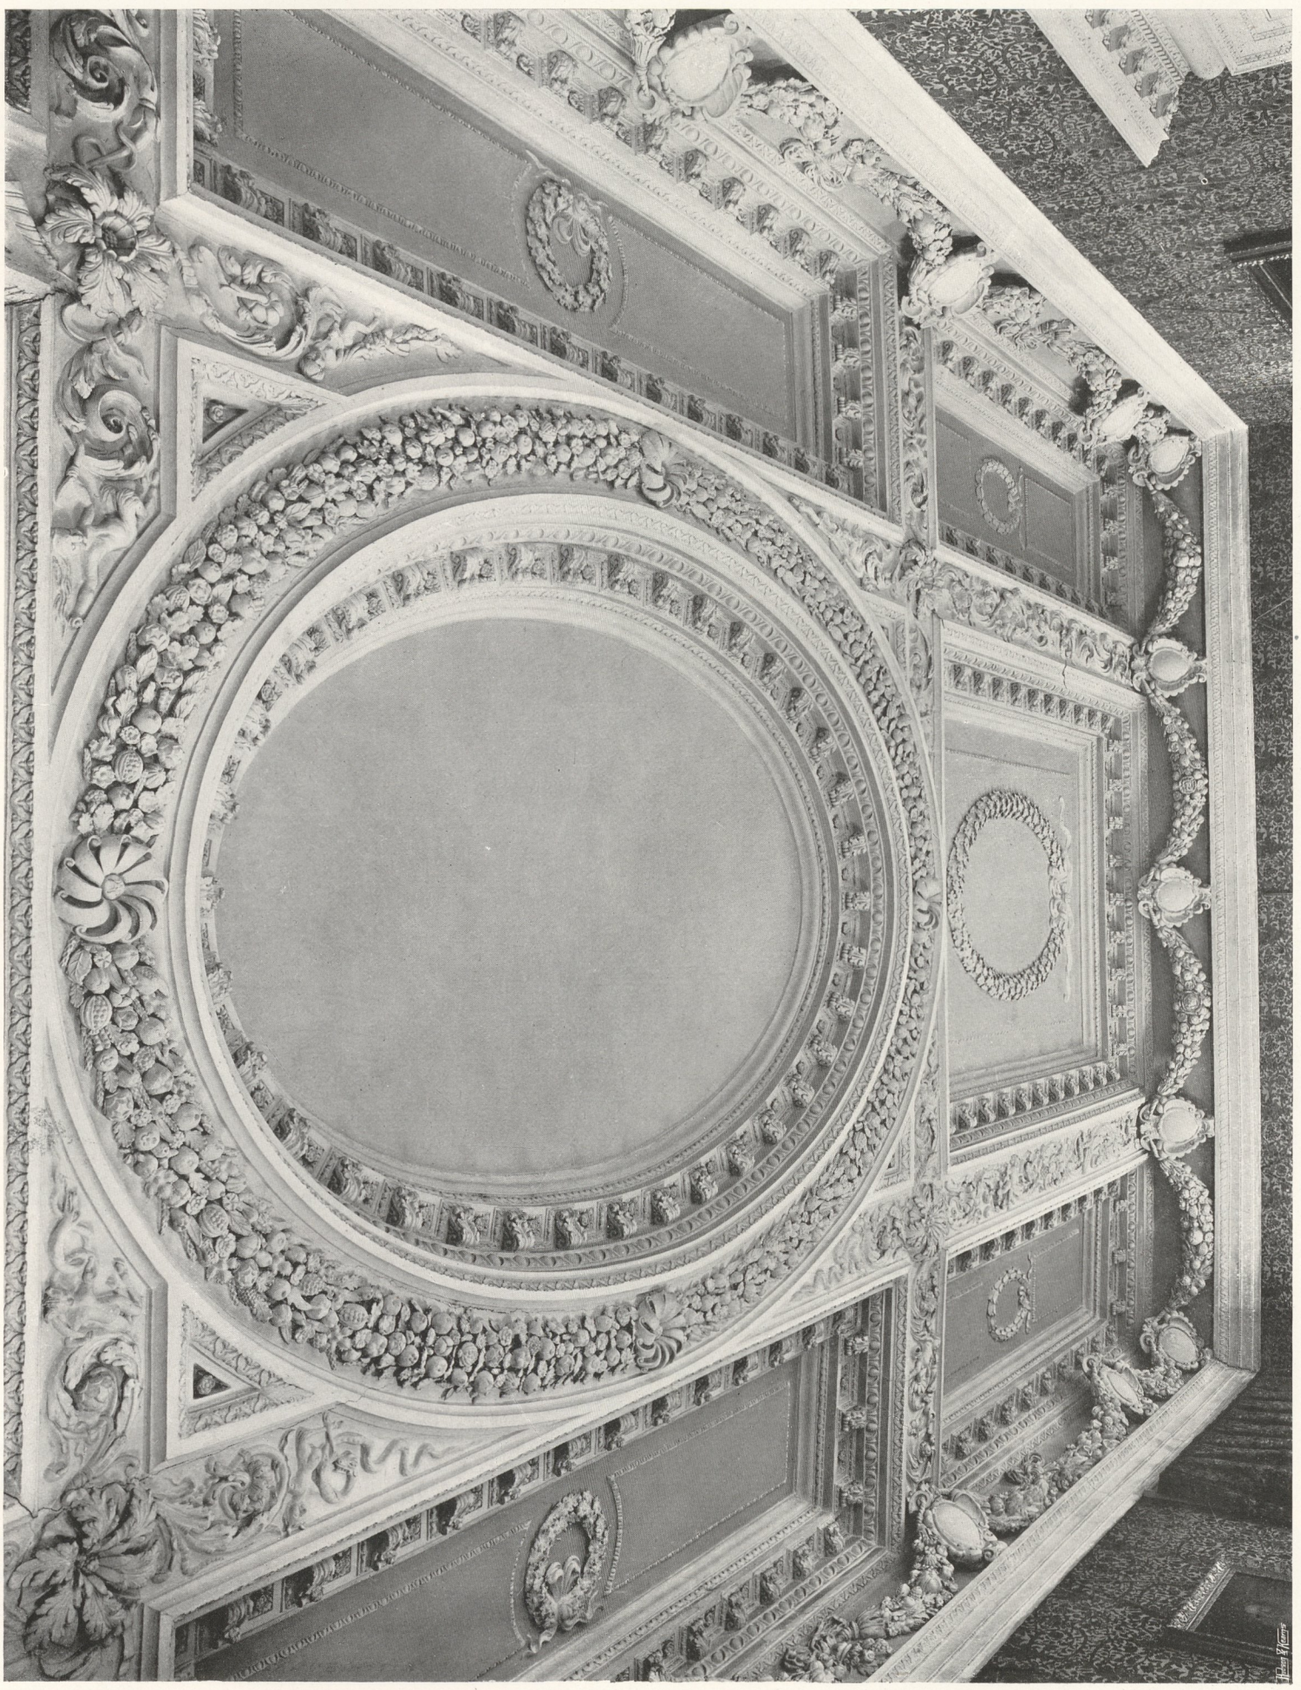


THE CEILING OF THE SALOON.